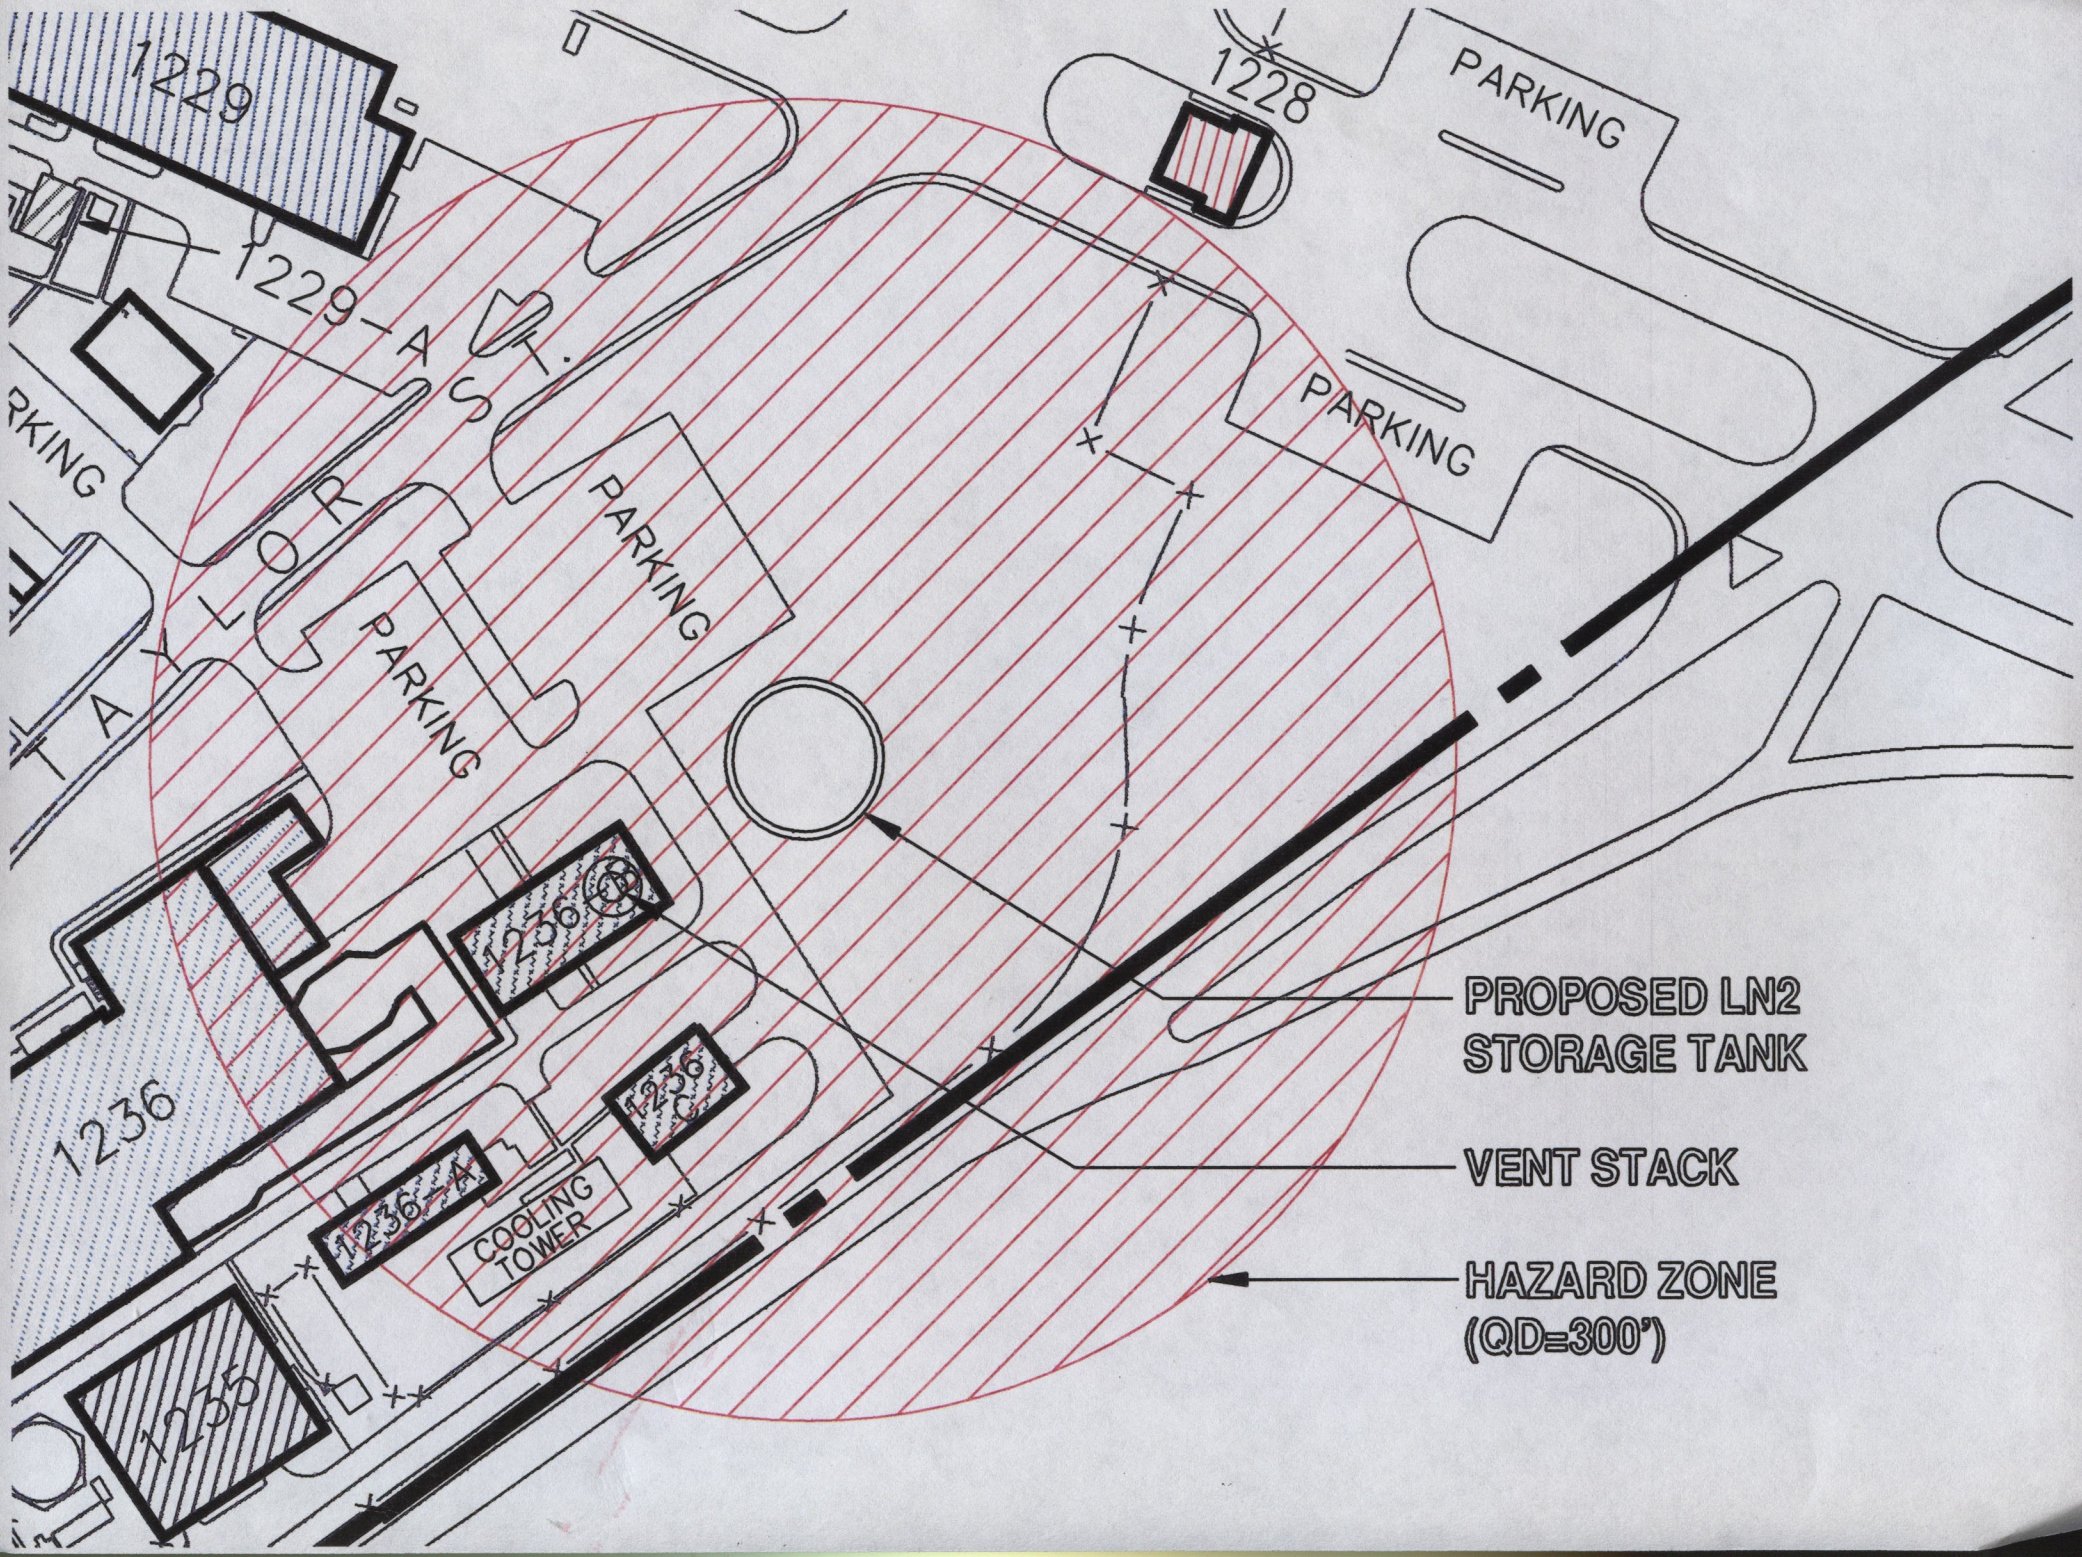
1229
1228
PARKING
1229-A
ST.
TAYLOR
PARKING
PARKING
PARKING
PARKING
1236
1236-B
1236-C
1236-A
COOLING TOWER
1235
PROPOSED LN2 STORAGE TANK
VENT STACK
HAZARD ZONE (QD=300')