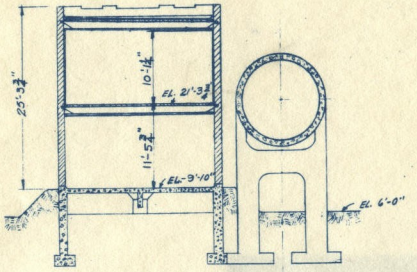

SECTION A-A

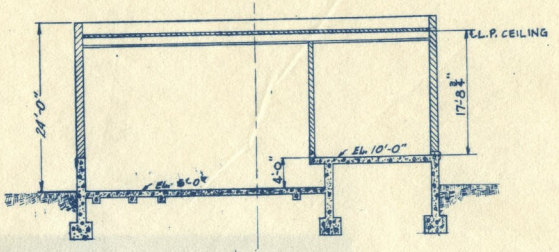

SECTION B-B

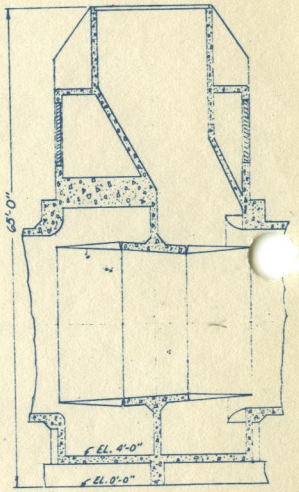

SECTION C-C

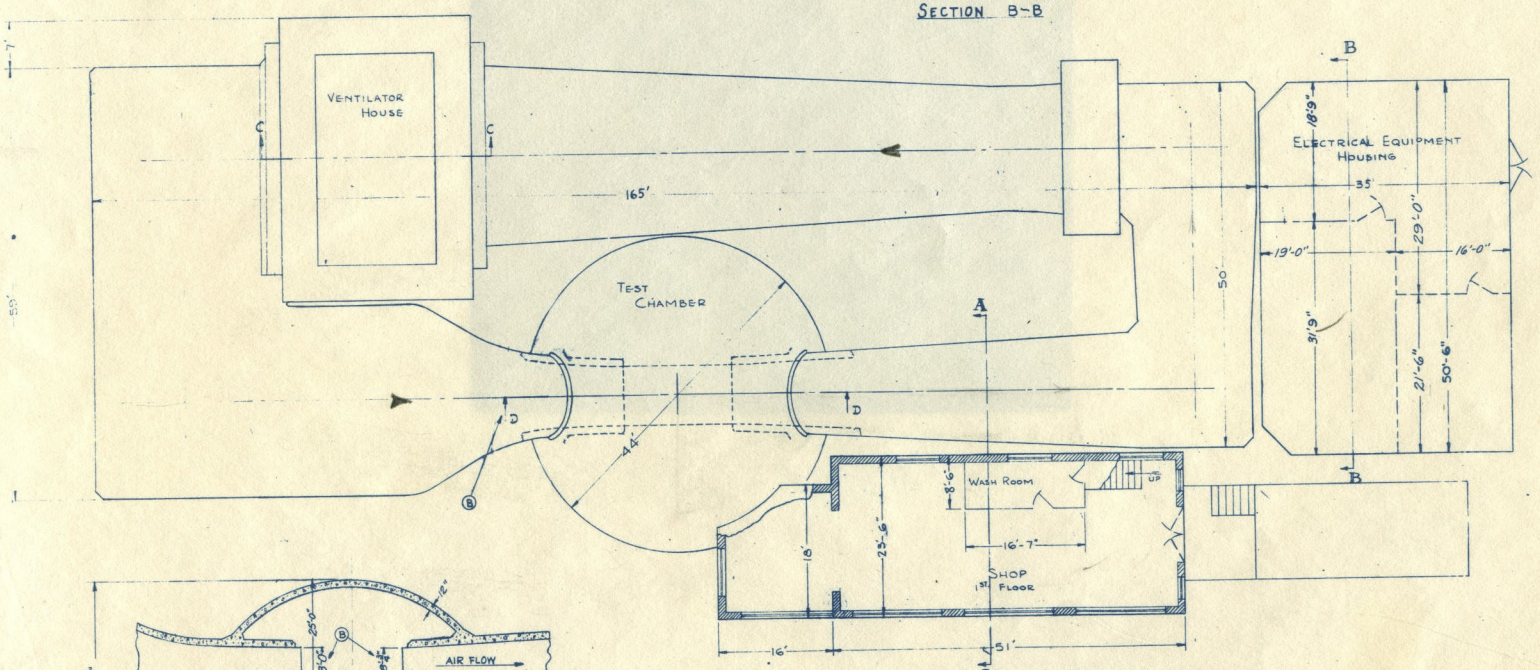

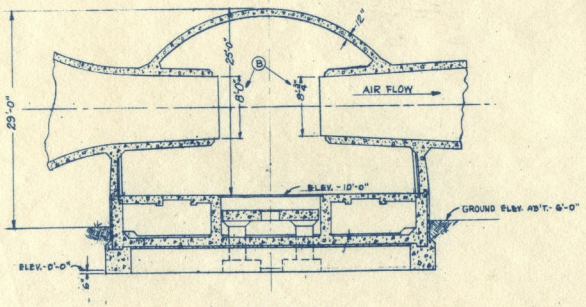

SECTION - D-D

SCALE

B	REVERSED SECTION D-D
	8 FT. HIGH SPEED WIND TUNNEL PLANS AND SECTIONS
	NATIONAL ADVISORY COMMITTEE FOR AERONAUTICS LANGLEY FIELD, VA.
	D-5706