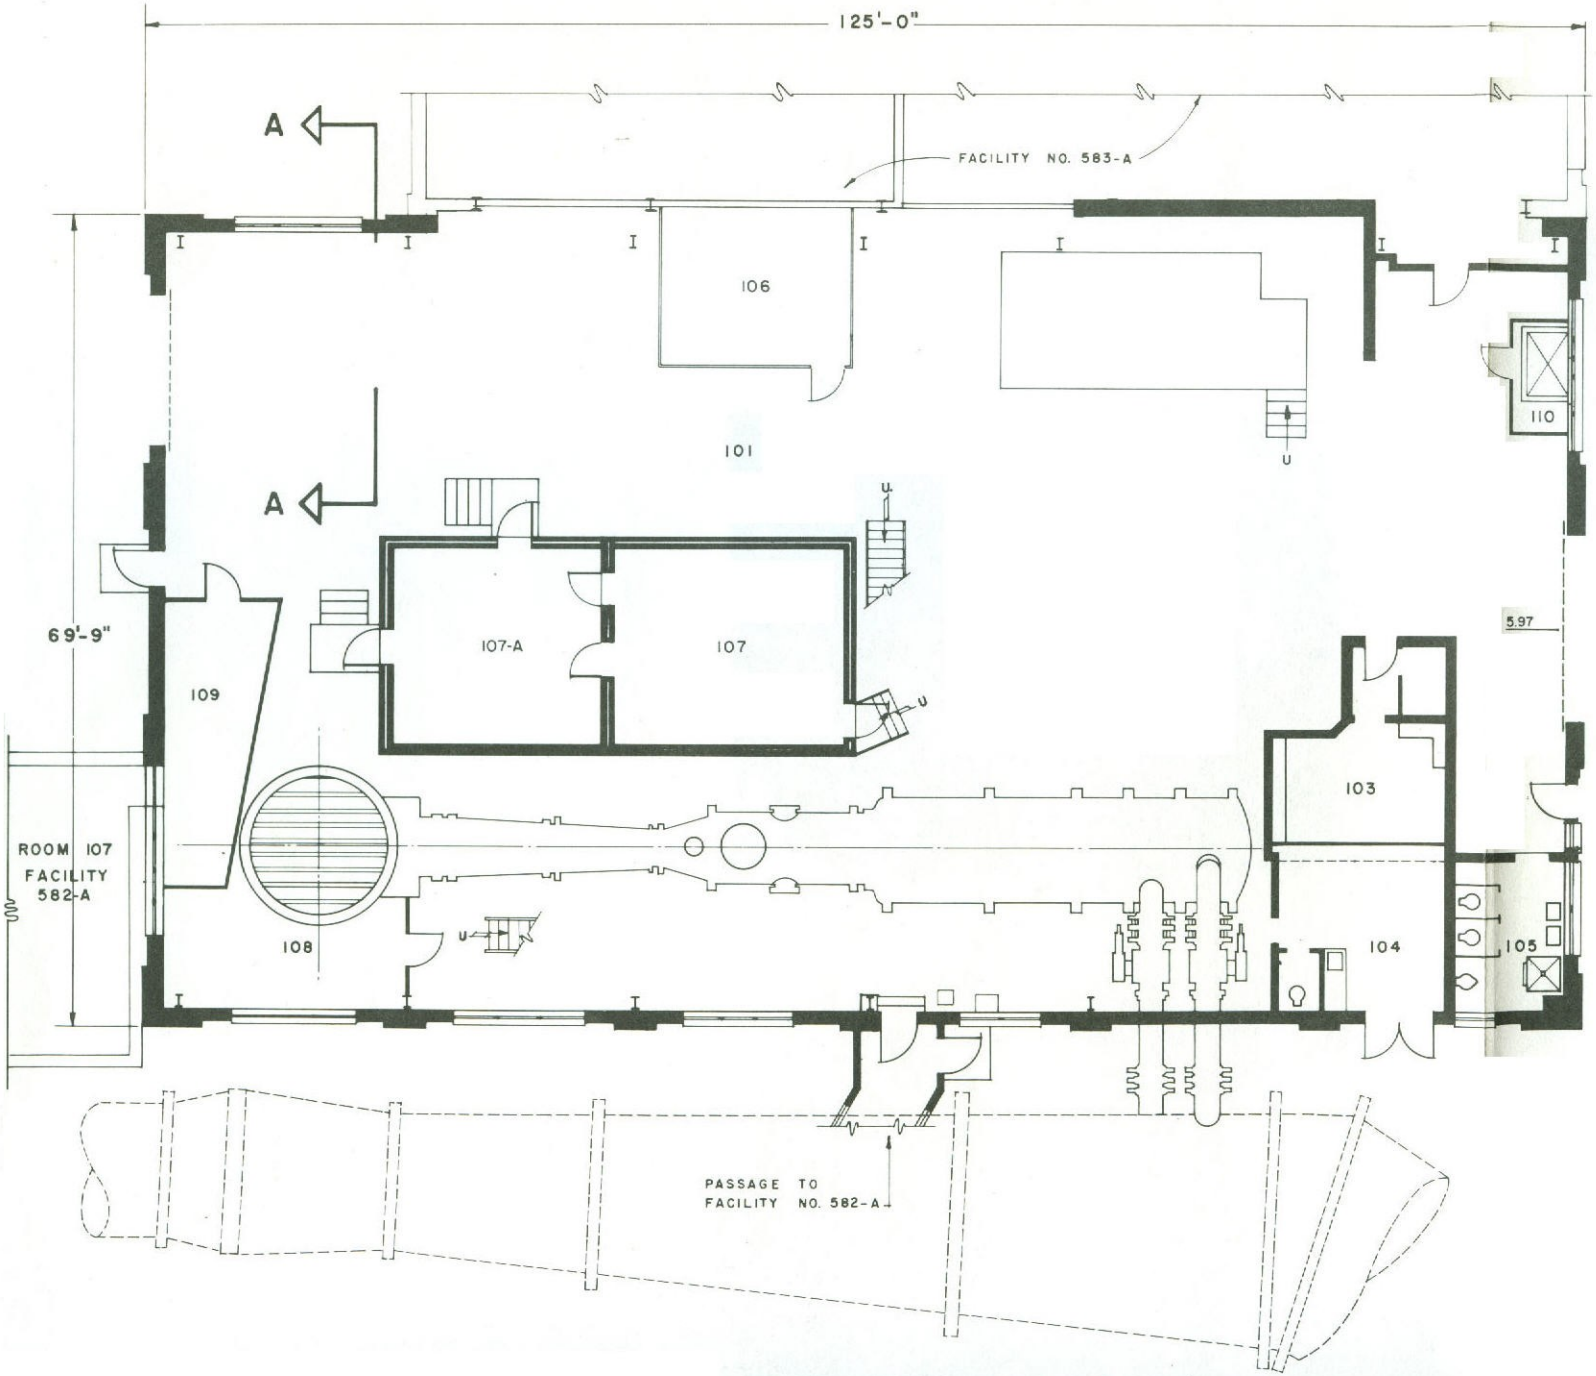

FLOOR PLAN

8,719 SQ. FT.