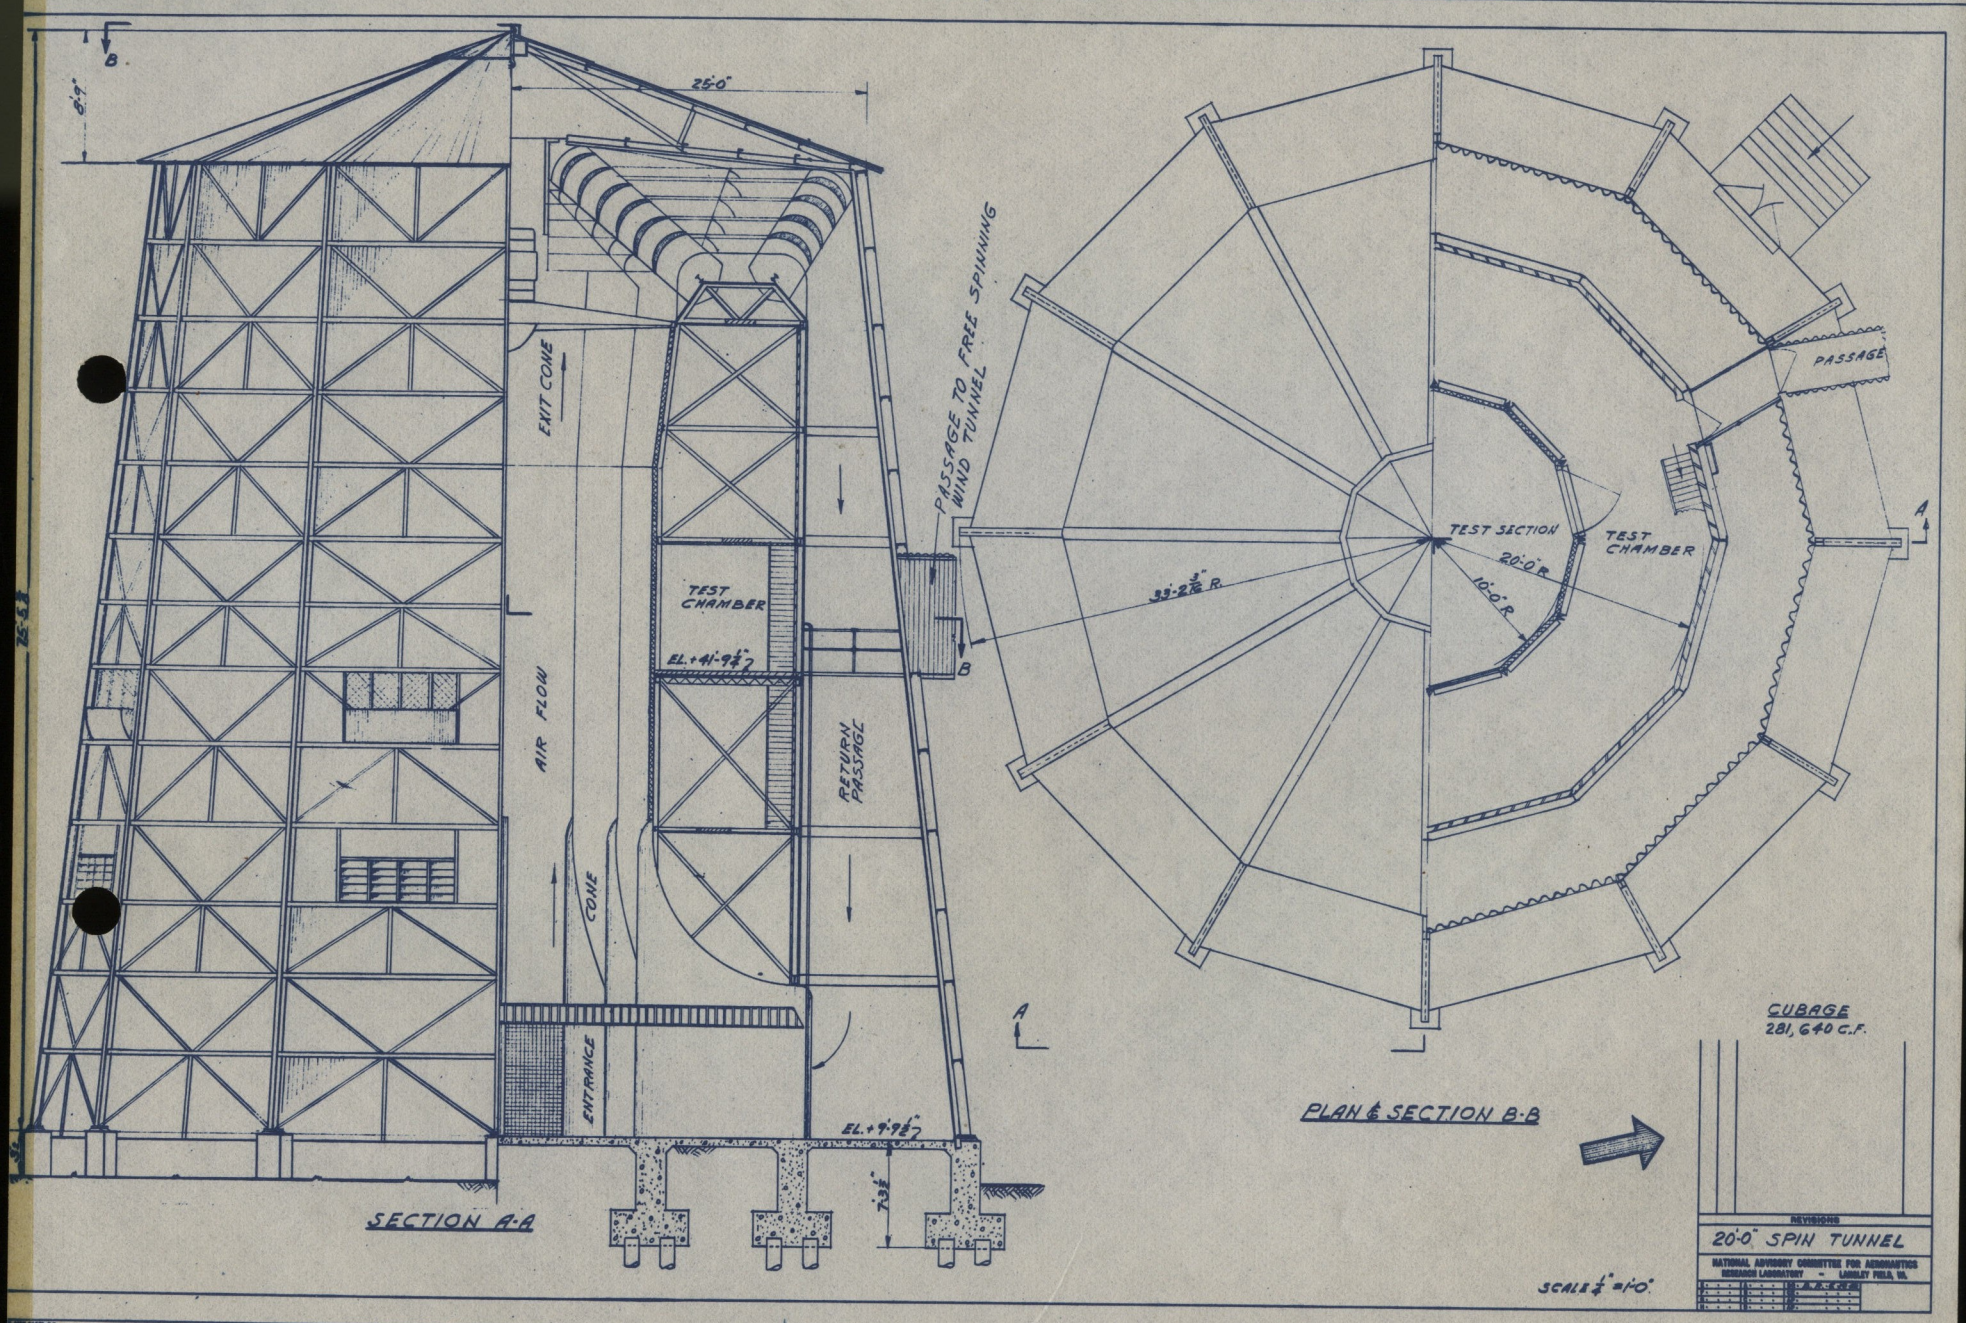
B
6'-9"
25'-0"
25'-5"
EXIT CONE
AIR FLOW
CONE
ENTRANCE
TEST CHAMBER
EL. +41'-9 1/2"
RETURN PASSAGE
PASSAGE TO FREE SPINNING WIND TUNNEL
EL. +9'-9 1/2"
7'-3 1/2"
SECTION A-A
A
TEST SECTION
TEST CHAMBER
20'-0" R.
10'-0" R.
33'-2 3/16" R.
PASSAGE
PLAN & SECTION B-B
CUBAGE
281,640 C.F.
SCALE 1/4" = 1'-0"
REVISIONS
20'-0" SPIN TUNNEL
NATIONAL ADVISORY COMMITTEE FOR AERONAUTICS
RESEARCH LABORATORY - LANGLEY FIELD, VA.